


Address: Shop at No 97,
Triq San Gwann,
Bormla, Malta.


 Extent of Shop

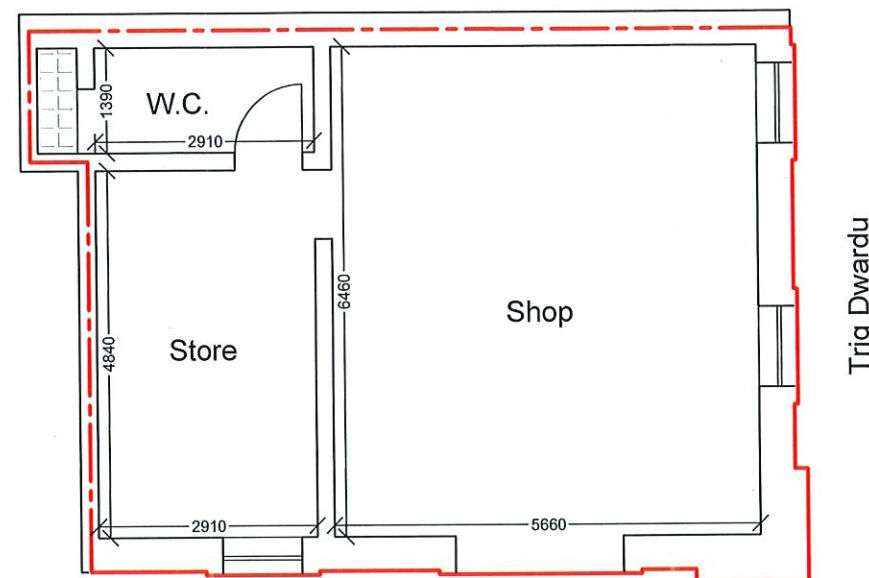

Ent.97
Triq San Gwann

Ground Floor

Scale 1:100

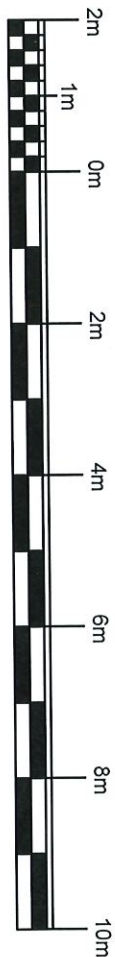

Scale 1:100



AWTORITA' TAD-DJAR ~ HOUSING AUTHORITY
22, Pietro Floriani Street, Floriana FRN 1060. Tel. 2299 1000

PROJECT

Lease by Tender

TITLE

Internal Layout

Extracted From :

Drawn by :
K.Zerafa

Checked by :
M.Cutajar



Approved by :
G.Micallef

Scale
1:100

Date
10 / 08 / 2026

REVISION

File No.
HA 84 / 2000
Drg. No.
H.A. 1837 / 2026

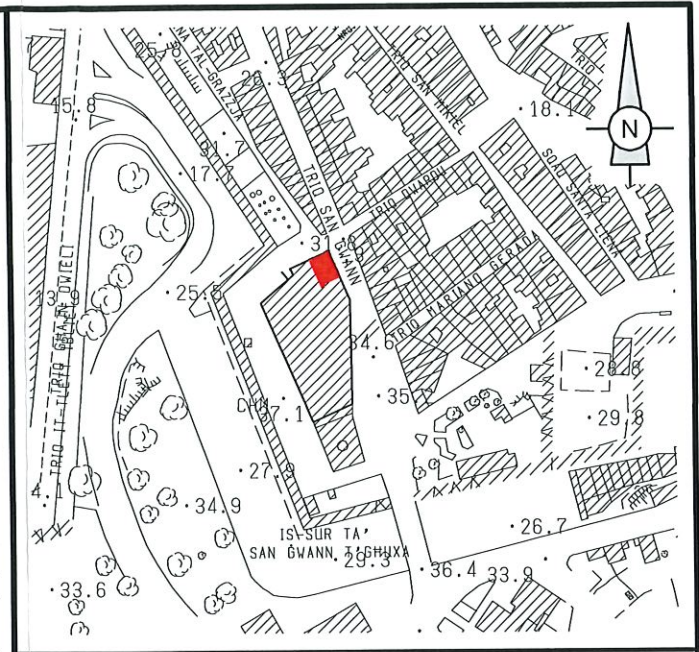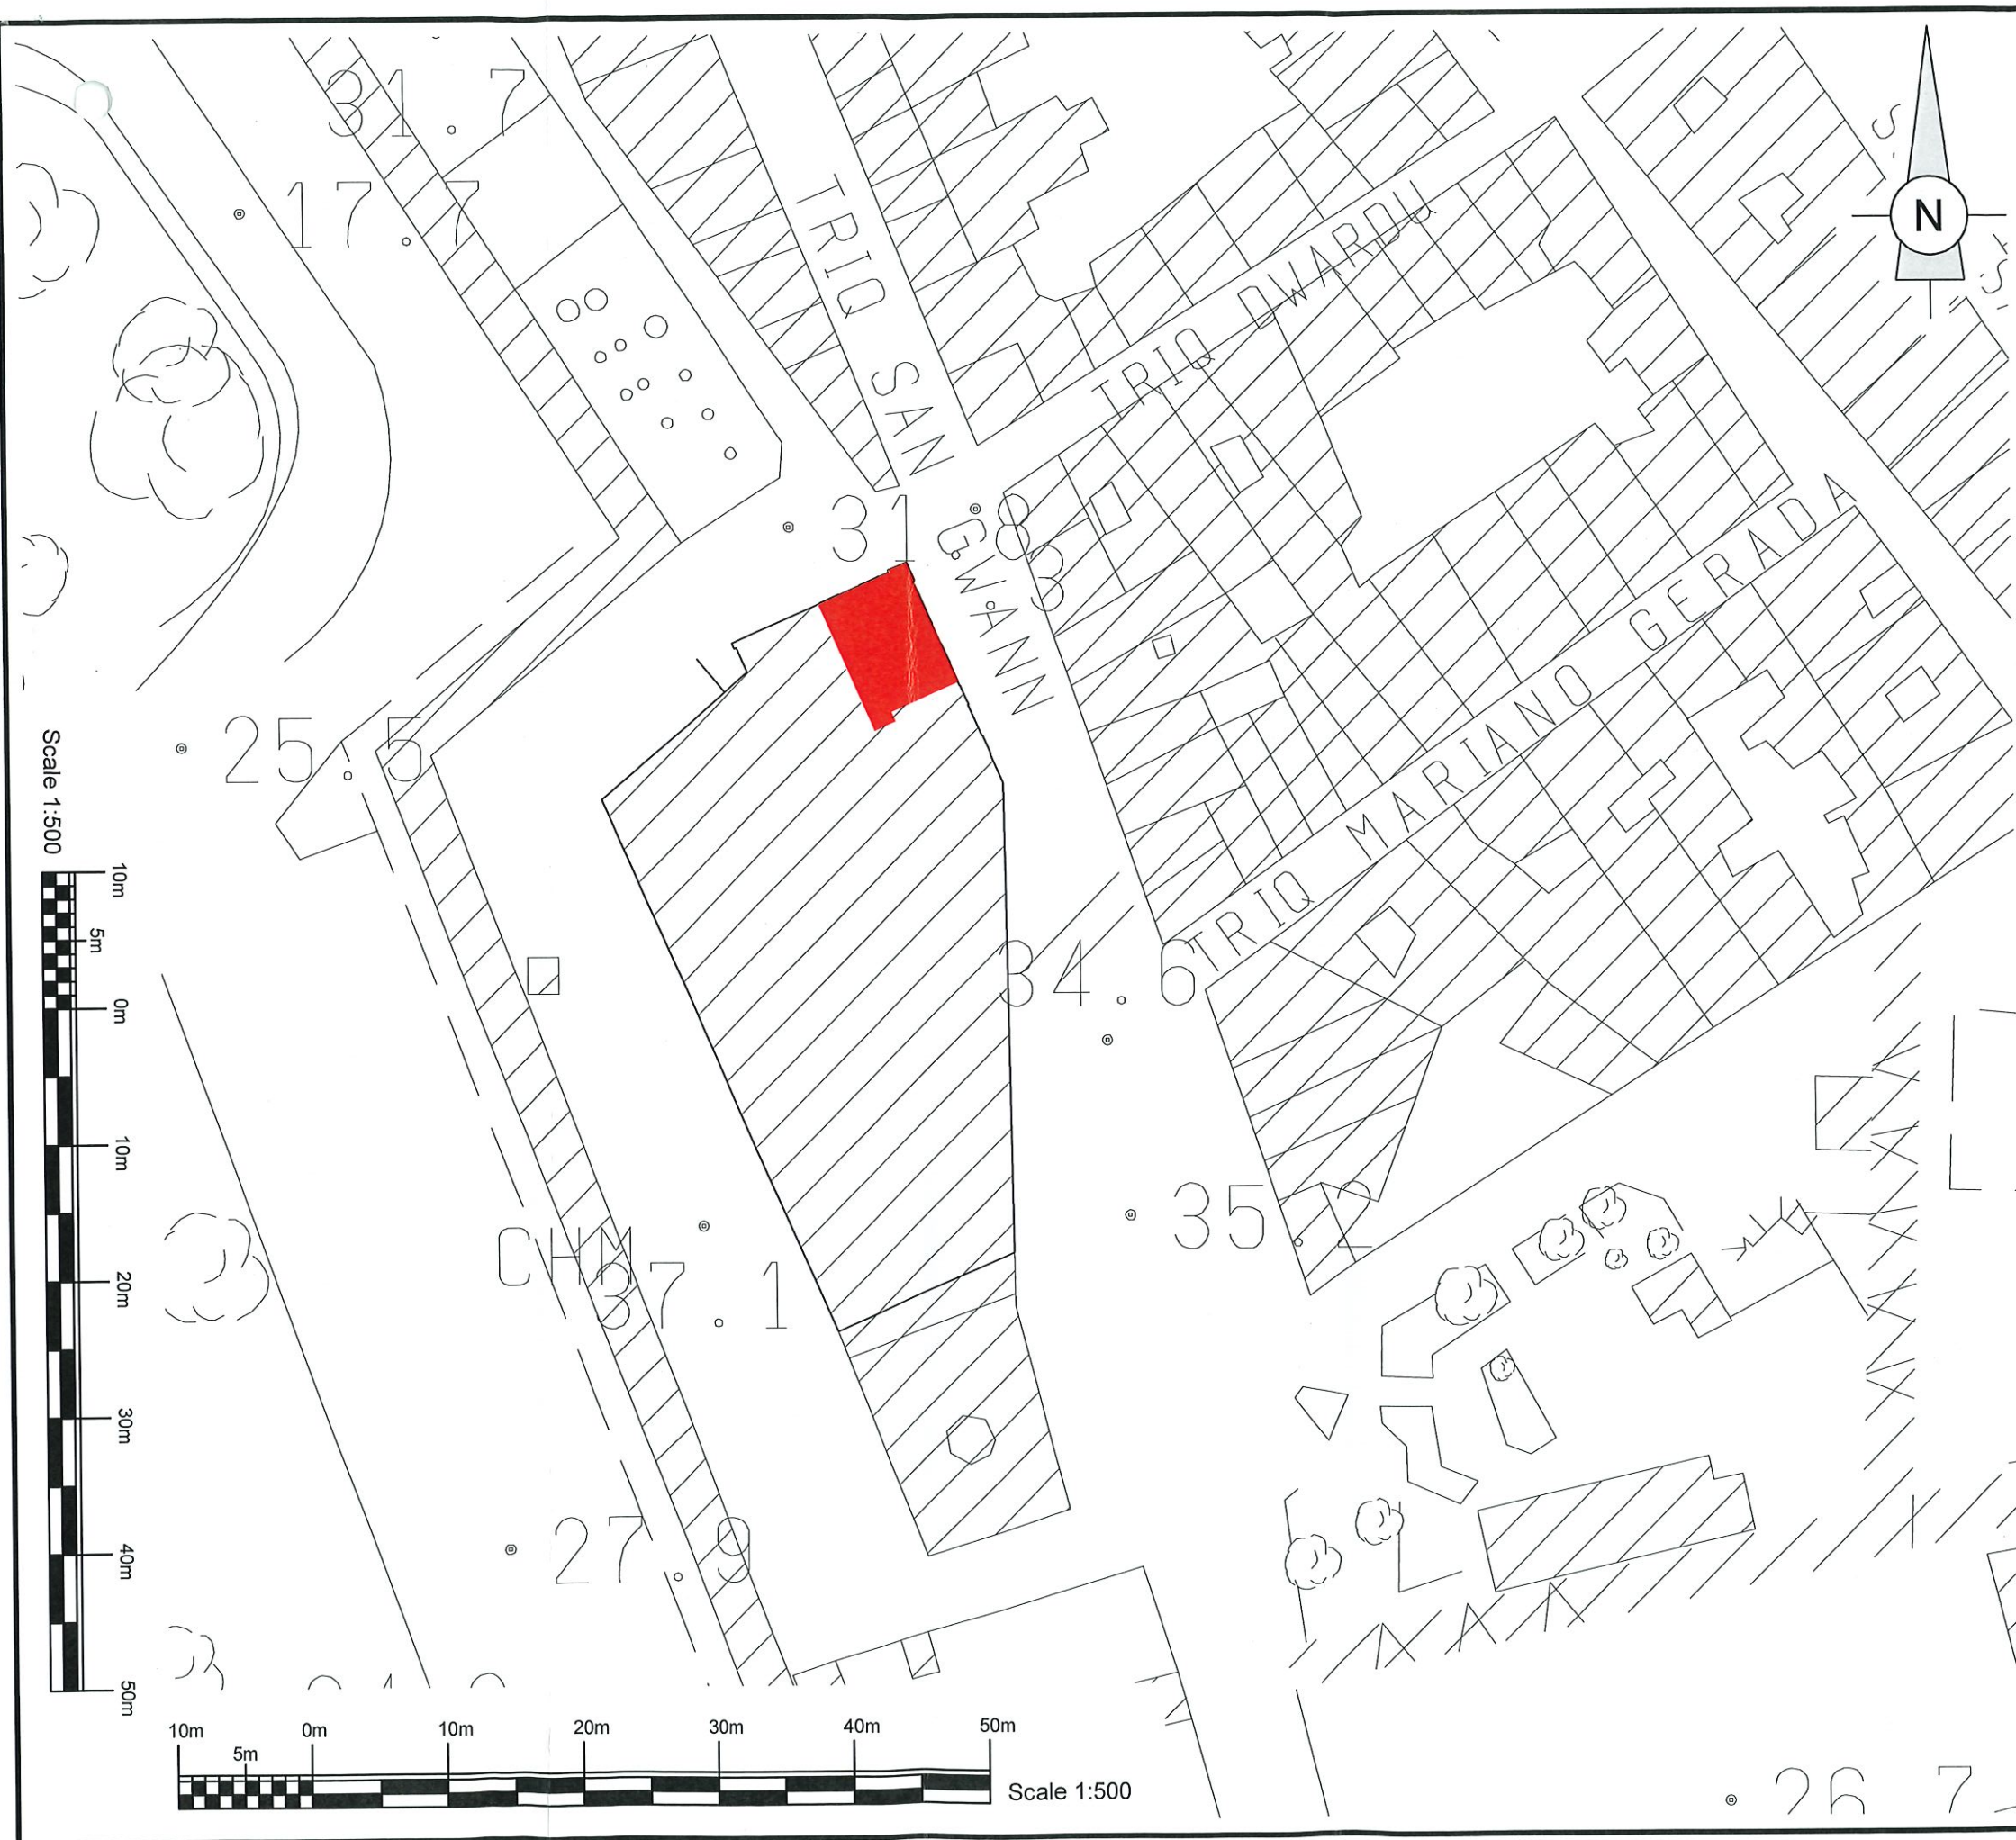

Address: Shop at No 97,
Triq San Gwann,
Bormla, Malta.

 Extent of Shop



AWTORITA' TAD-DJAR ~ HOUSING AUTHORITY
22, Pietro Floriani Street, Floriana FRN 1060. Tel. 2299 1000

PROJECT
Lease by Tender

TITLE
Block Plan

Extracted From : Drawn by :
K.Zerafa

Checked by : Approved by :
M.Cutajar G.Micallef

Scale Date
1:500 ~ 1:2500 10 / 08 / 2026

REVISION File No.
HA 84 / 2000
Drg. No.
H.A. 1838 / 2026