
Address: Garages at Level 2,
Underlying Block A1 - A4,
Triq Pietru D' Armenia,
Pembroke.

Not For Sale

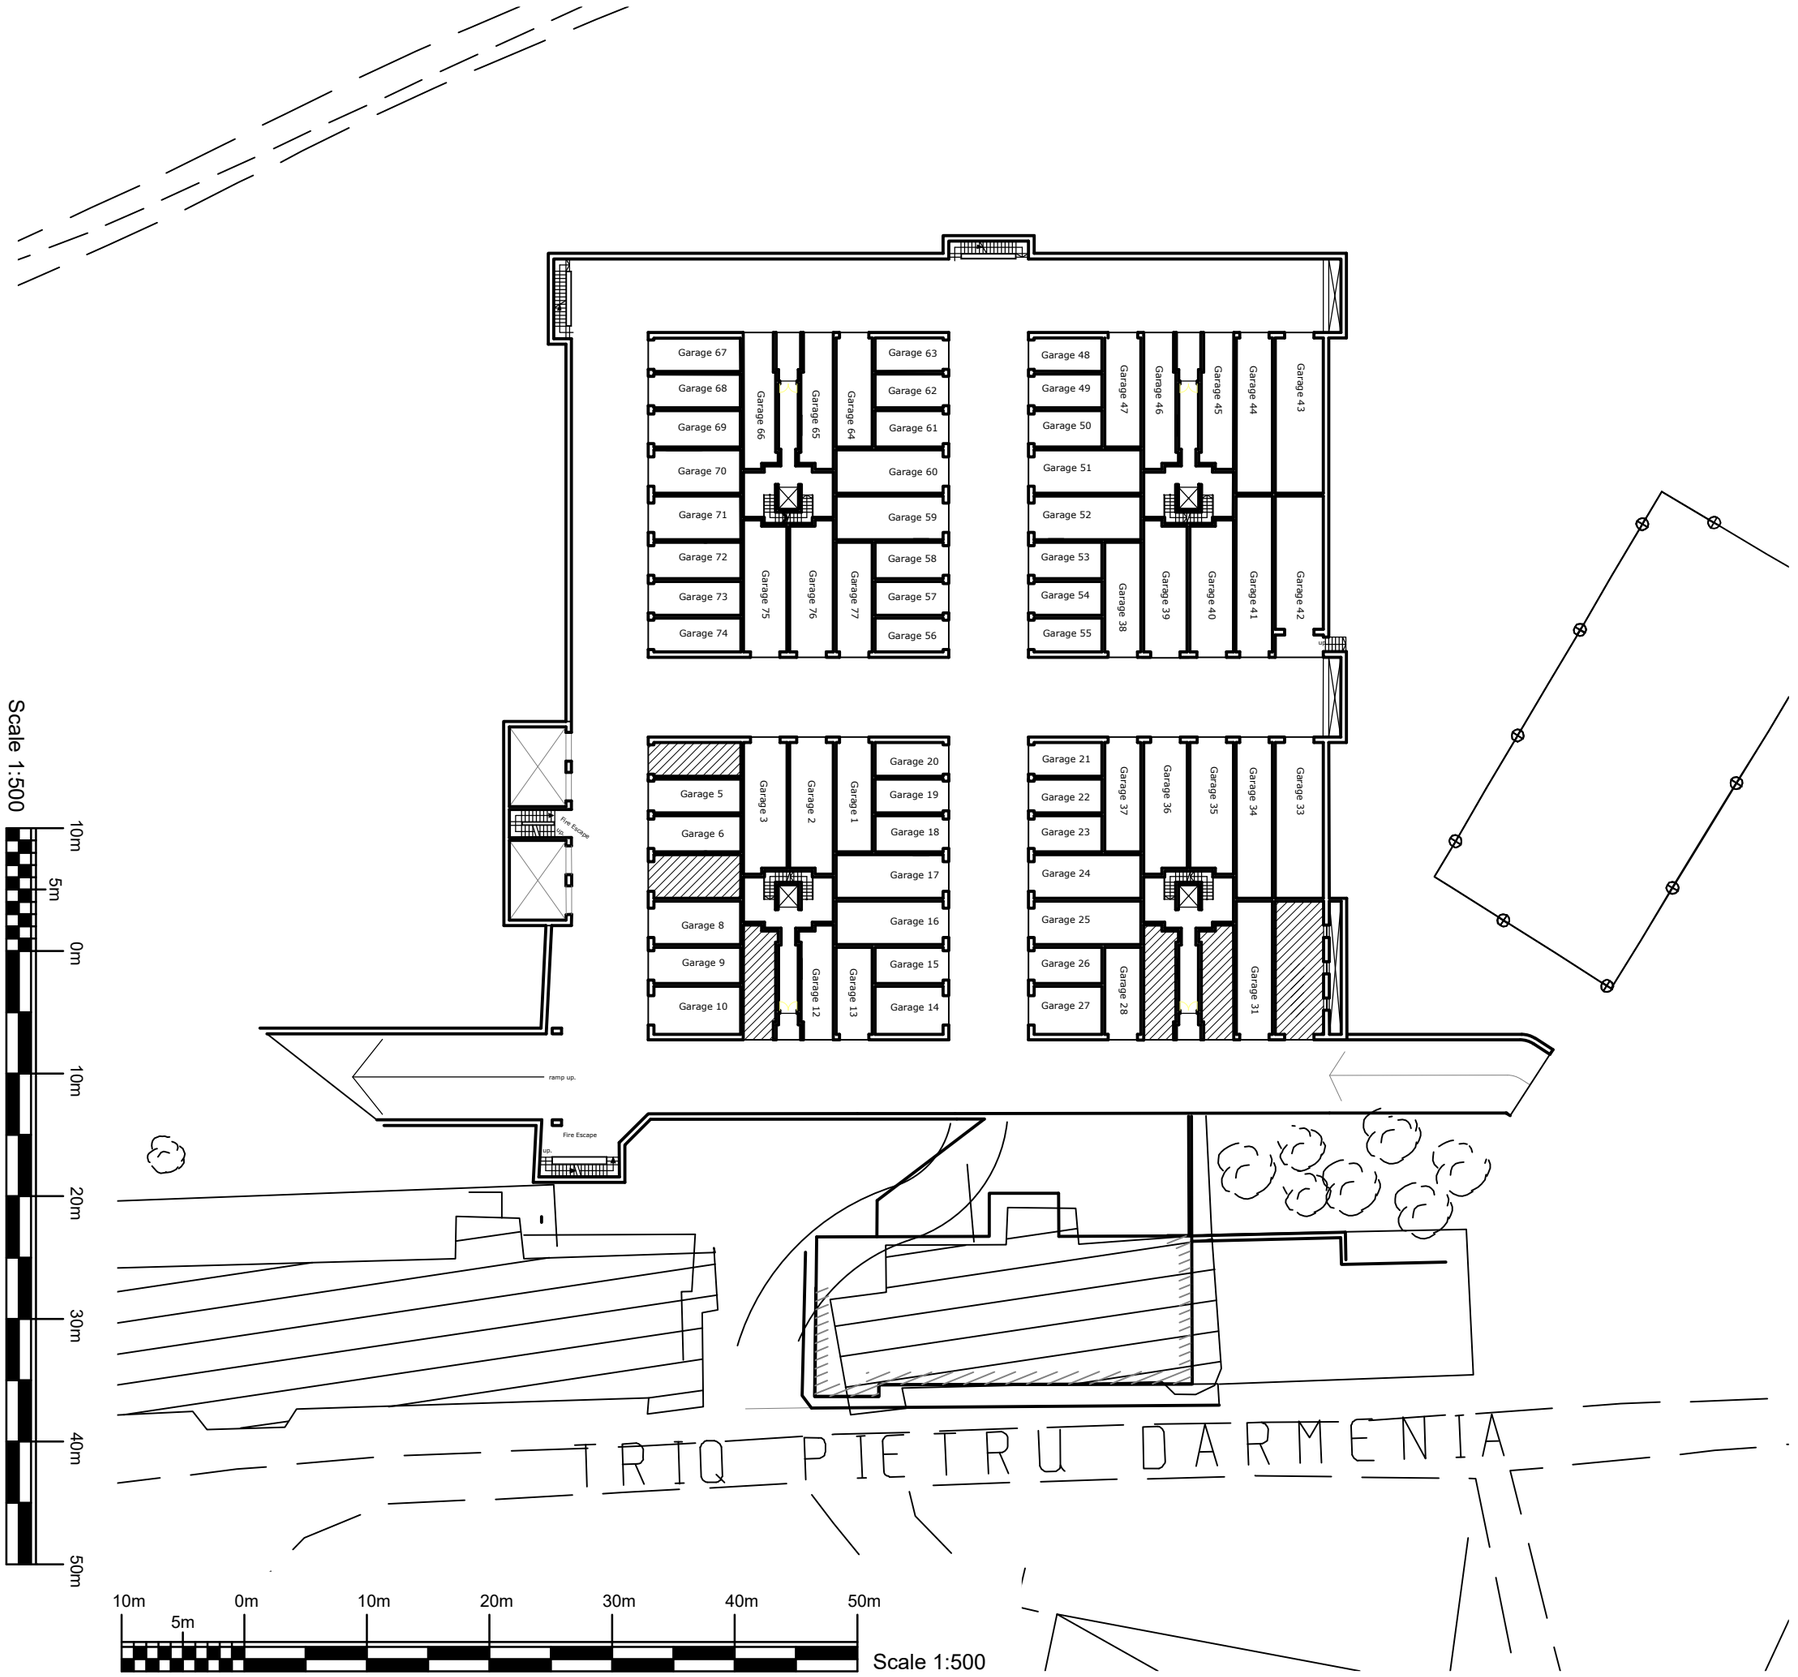

AWTORITA' TAD-DJAR ~ HOUSING AUTHORITY
22, Pietro Floriani Street, Floriana FRN 1060. Tel. 2299 1000

PROJECT
Sale by Tender

TITLE
Plan

Extracted From : PEM/017/05
Drawn by : N. Caruana

Checked by : M.Cutajar
Approved by : G.Micallef

Scale 1:500
Date 29 / 01 / 2026

REVISION

File No. HAM 2 / 2004 Vol 7
Drg. No. Drg. No. 569 / 2025